PRESTON

PPA Reference	PPA/4
Tenure	Freehold
Address	"Dardsley" Brownedge Road Lostock Preston (Shown edged in red on the attached plan)
Gross Internal Area	
Root of title	Conveyance dated 4 June 1951 and made between (1) Mrs J F Sharples and (2) The Joint Pricing Committee for England (now the Prescription Pricing Authority)
Description	Offices
Use	Processing
Registered / Unregistered	Unregistered
Rights to which the property is subject	None
Rights which benefit the property	By a Deed of Grant dated 20 April 1966: Right of way over a footpath, the approximate route of which is shown in green on the attached plan.

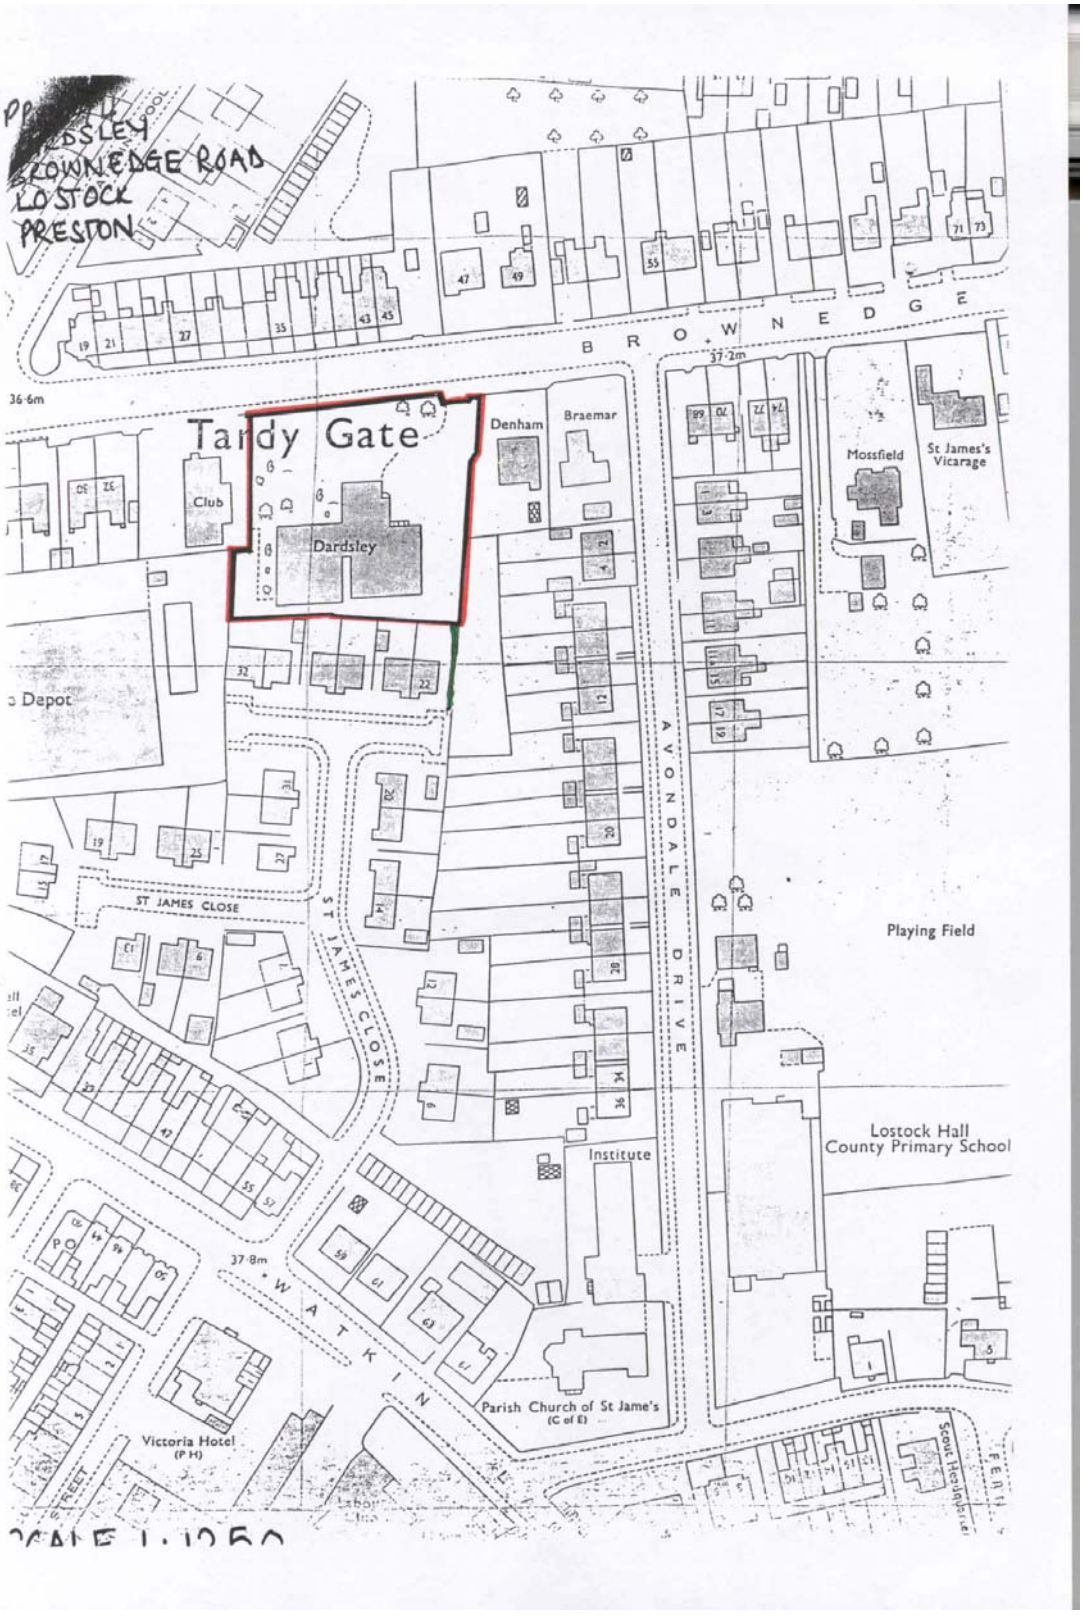
DSLEY
BROWNEDGE ROAD
LOSTOCK
PRESTON
B R O W N E D G E
36·6m
37·2m
Tardy Gate
Dardsley
Club
Denham
Braemar
Mossfield
St James's Vicarage
Depot
ST JAMES CLOSE
ST JAMES CLOSE
AVONDALE DRIVE
Playing Field
Institute
Lostock Hall County Primary School
37·8m
W A T K I N
Parish Church of St James's (C of E)
Victoria Hotel (P H)
Scout Headquarters
FENT

PPA/4

DARSLEY
BROWNEDGE ROAD
LOSTOCK
PRESTON

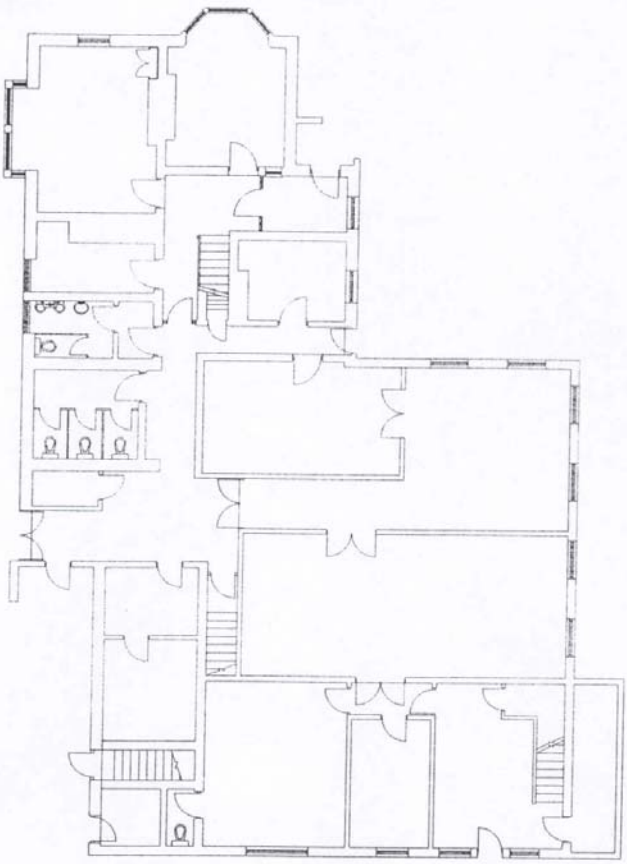

Client : PRESCRIPTION PRICING AUTHORITY

Project : PRESTON LIBRARY DRAWINGS

Title : GROUND FLOOR FLOOR LAYOUT

Cadogan Consultants

Original Scale 1 : 125

Drawing Number 3/WD20/9/GF/01

Issue

A3

A3

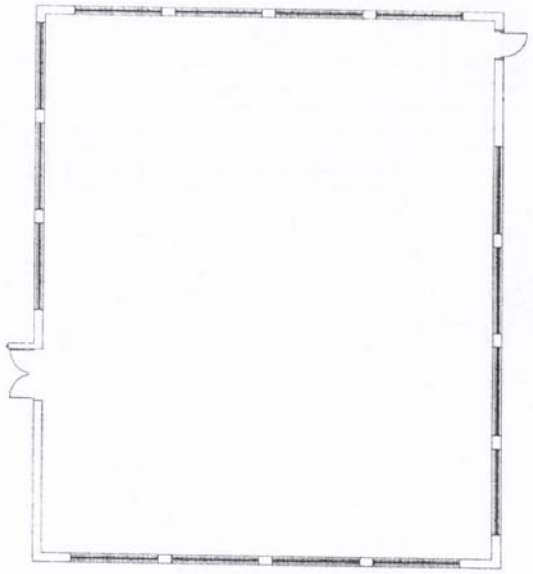

GROUND FLOOR
OPEN PLAN OFFICES

PPA/4
DARDSLEY
BLOWNEDGE ROAD
LOSTOCK
PRESTON

© Cadogan Consultants Limited.
This drawing is confidential & is the exclusive property of Cadogan Consultants Limited. It shall not be used, copied or disclosed without the written permission of Cadogan Consultants Limited.

Client : PRESCRIPTION PRICING AUTHORITY

Project : PRESTON LIBRARY DRAWINGS

Title : OPEN PLAN AREA FLOOR LAYOUT

No.	Date	Description	Drawn	Checked	Approved

Cadogan Consultants

Original Scale: 1 : 125

Drawing Number: 3/W020/9/OP/01

Issue:

PPA/4

DARDSLEY
BROWNEDGE ROAD
LOSTOCK
PRESTON

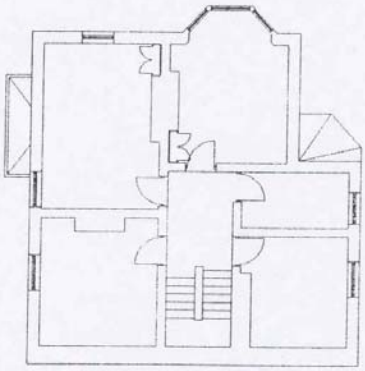

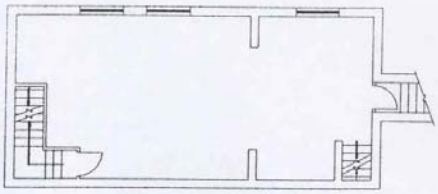

Client : PRESCRIPTION PRICING AUTHORITY

Project : PRESTON LIBRARY DRAWINGS

Title : FIRST FLOOR FLOOR LAYOUT

Cadogan Consultants

Original Size : 1 : 125

Drawing Number : 3/M020/09/1/101

Issue :

A3

PPA/4

DARDSLEY
BROWNEDGE ROAD
LOSTOCK
PRESTON

A3

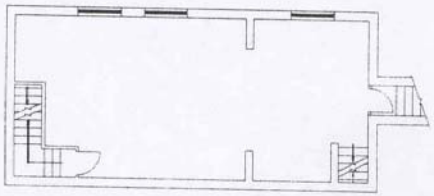

CANTEEN

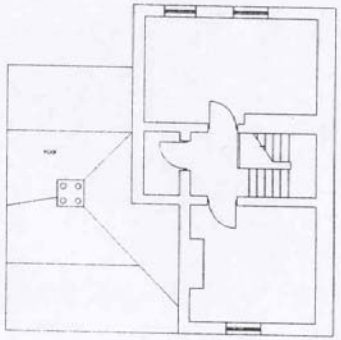

SECOND FLOOR

© Cadogan Consultants Limited.

This drawing is confidential & is the exclusive property of Cadogan Consultants Limited. It shall not be used, copied or disclosed without the written permission of Cadogan Consultants Limited.

Client : PRESCRIPTION PRICING AUTHORITY

Project : PRESTON LIBRARY DRAWINGS

Title : SECOND FLOOR FLOOR LAYOUT

Cadogan Consultants

Original Scale: 1 : 125

Drawing Number: 3/W020/9/2/02